A PLAT OF THE JUMPING RAINBOW RANCH SUBDIVISION

A TRACT OF LAND LOCATED IN THE SE 1/4, SEC 26, NW 1/4, NE 1/4, & SE 1/4, SEC 35, T3S, R9E, PMM, PARK COUNTY, MONTANA

SHEET 1 of 2

BASIS OF BEARING: EAST LINE OF SEC. 26 AS S00°21'07"E FROM COS NO. 601

REASON FOR SURVEY: TO CREATE NEW TRACTS OF LAND.

NOTE: THE E-W 1/4 LINE OF SEC. 35 WAS ESTABLISHED AT THE MEAN BEARING OF THE NORTH & SOUTH LINES OF SEC. 35.
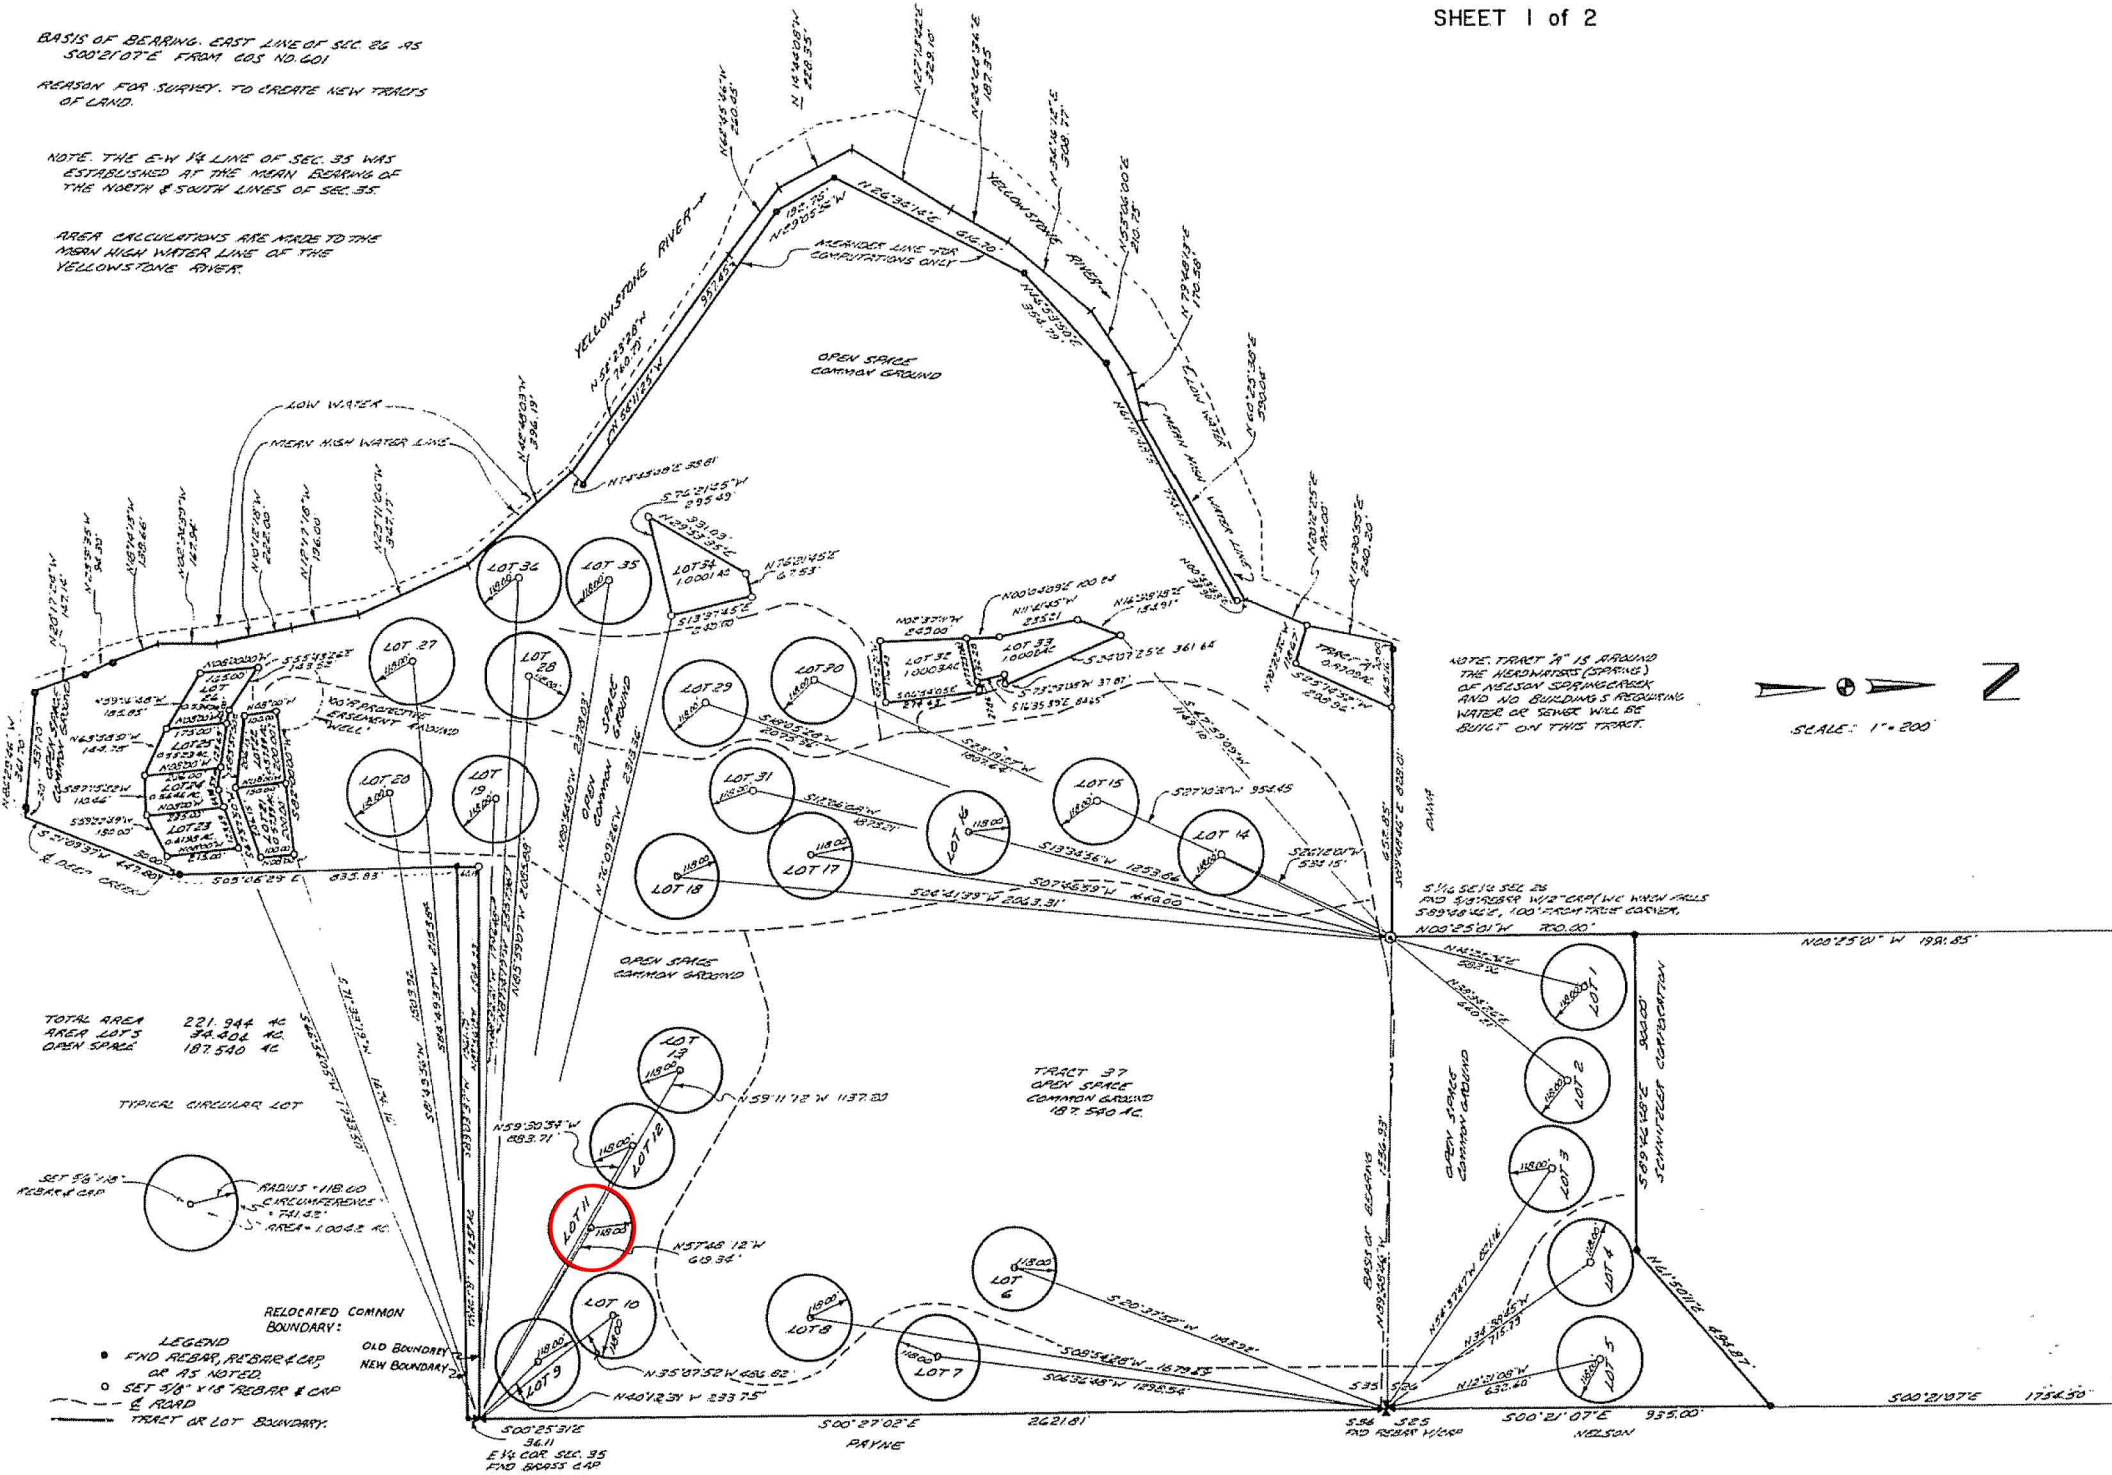
AREA CALCULATIONS ARE MADE TO THE MEAN HIGH WATER LINE OF THE YELLOWSTONE RIVER.