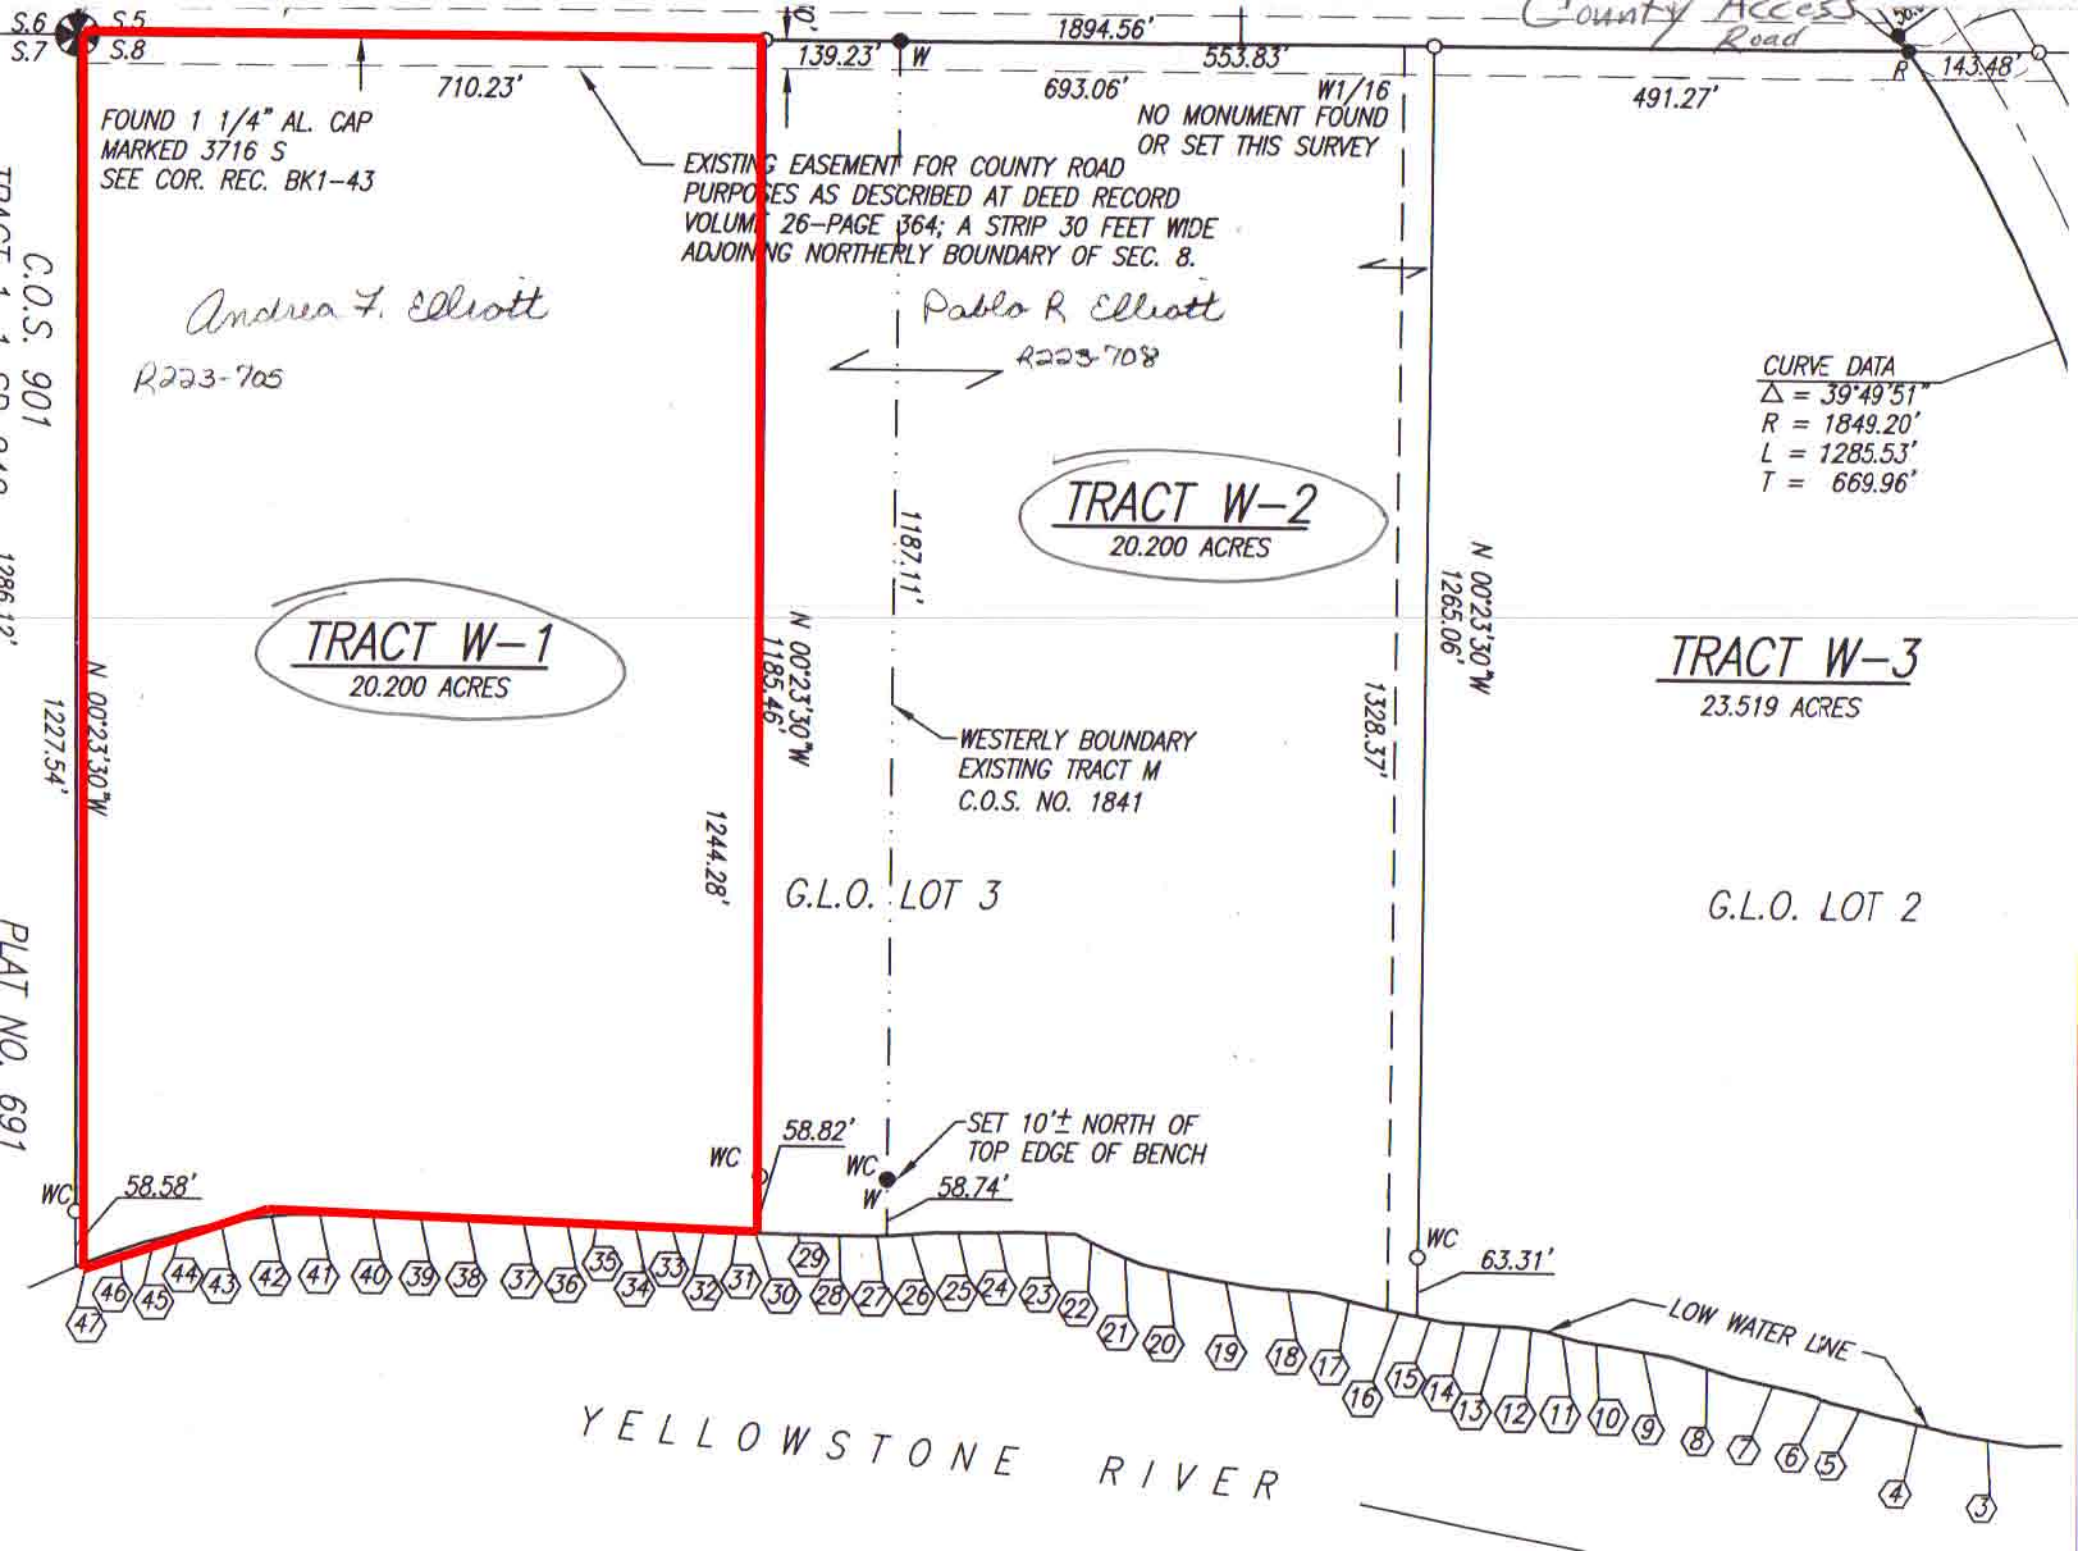
S.6
S.5
S.7
S.8
1894.56'
139.23'
W
553.83'
County Access Road
R
143.48'
710.23'
693.06'
W1/16
NO MONUMENT FOUND
OR SET THIS SURVEY
491.27'
FOUND 1 1/4" AL. CAP
MARKED 3716 S
SEE COR. REC. BK1-43
EXISTING EASEMENT FOR COUNTY ROAD
PURPOSES AS DESCRIBED AT DEED RECORD
VOLUME 26-PAGE 364; A STRIP 30 FEET WIDE
ADJOINING NORTHERLY BOUNDARY OF SEC. 8.
C.O.S. 901
Andrea F. Elliott
R223-705
Pablo R Elliott
R223-708
CURVE DATA
Δ = 39°49'51"
R = 1849.20'
L = 1285.53'
T = 669.96'
TRACT W-2
20.200 ACRES
1187.11'
N 00°23'30"W
1265.06'
TRACT W-1
20.200 ACRES
N 00°23'30"W
1185.46'
1227.54'
N 00°23'30"W
1244.28'
1328.37'
TRACT W-3
23.519 ACRES
WESTERLY BOUNDARY
EXISTING TRACT M
C.O.S. NO. 1841
G.L.O. LOT 3
G.L.O. LOT 2
PLAT NO. 691
WC
58.58'
WC
58.82'
WC
W
SET 10'± NORTH OF
TOP EDGE OF BENCH
58.74'
WC
63.31'
LOW WATER LINE
YELLOWSTONE RIVER